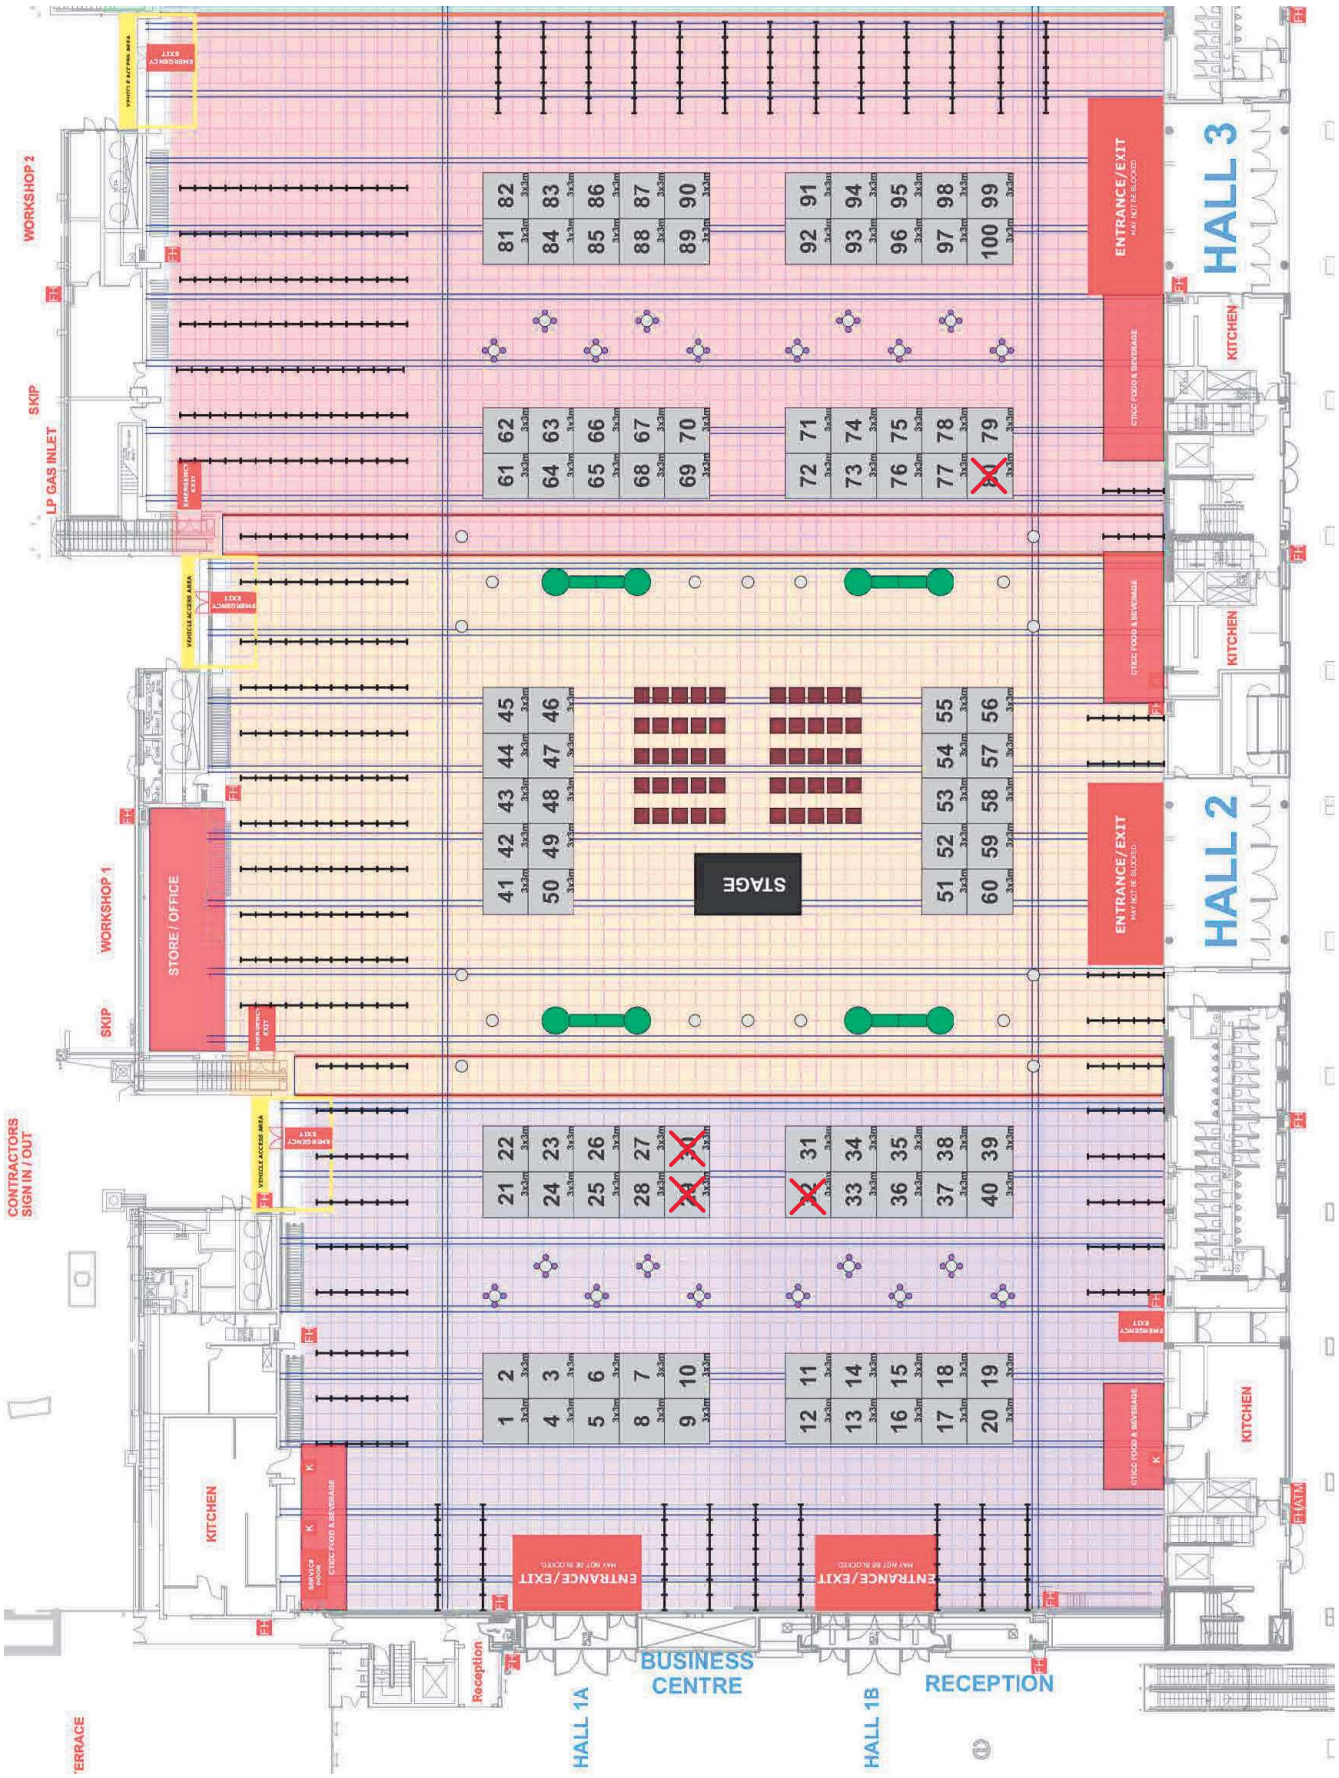EXHIBITION FLOOR PLAN